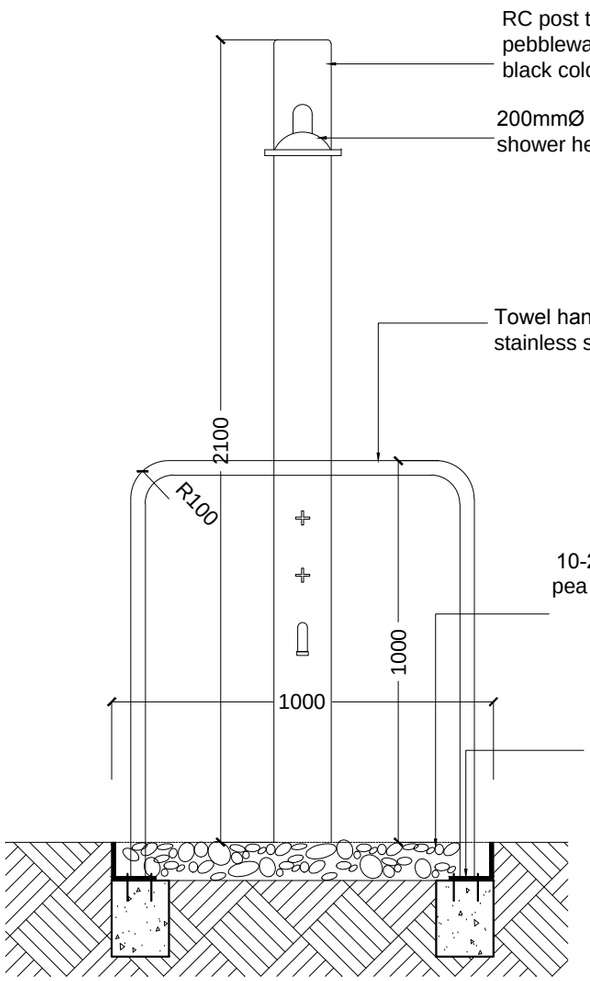

SECTION 'ii'
SCALE 1:20

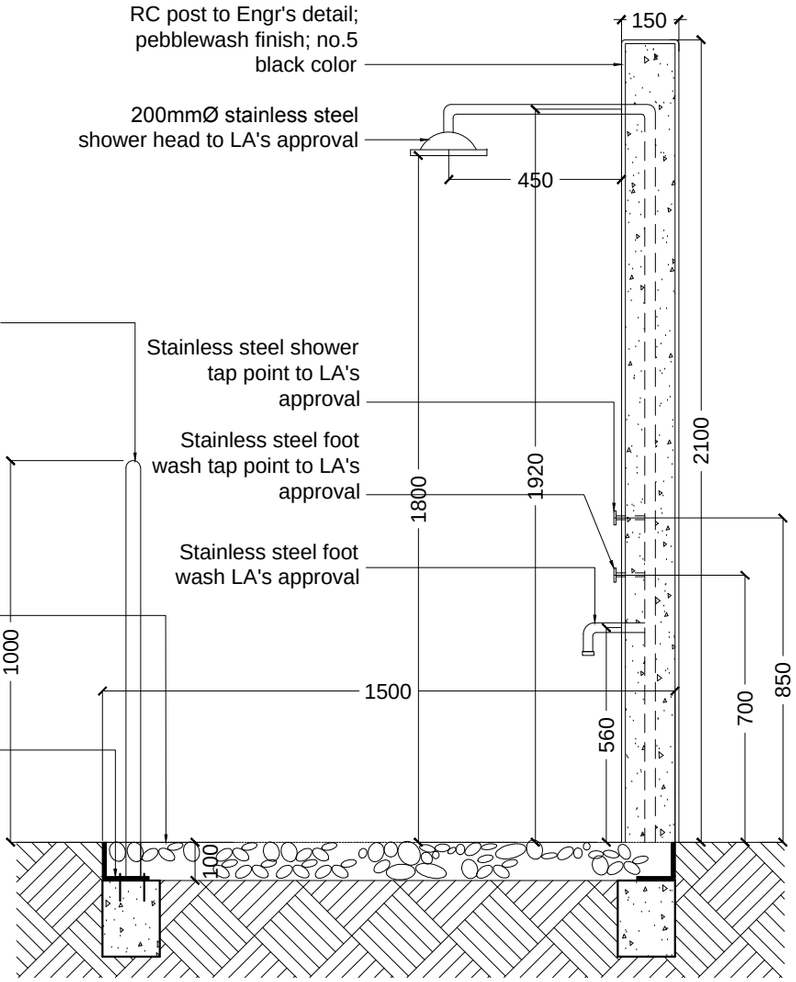

SECTION 'iii'
SCALE 1:20

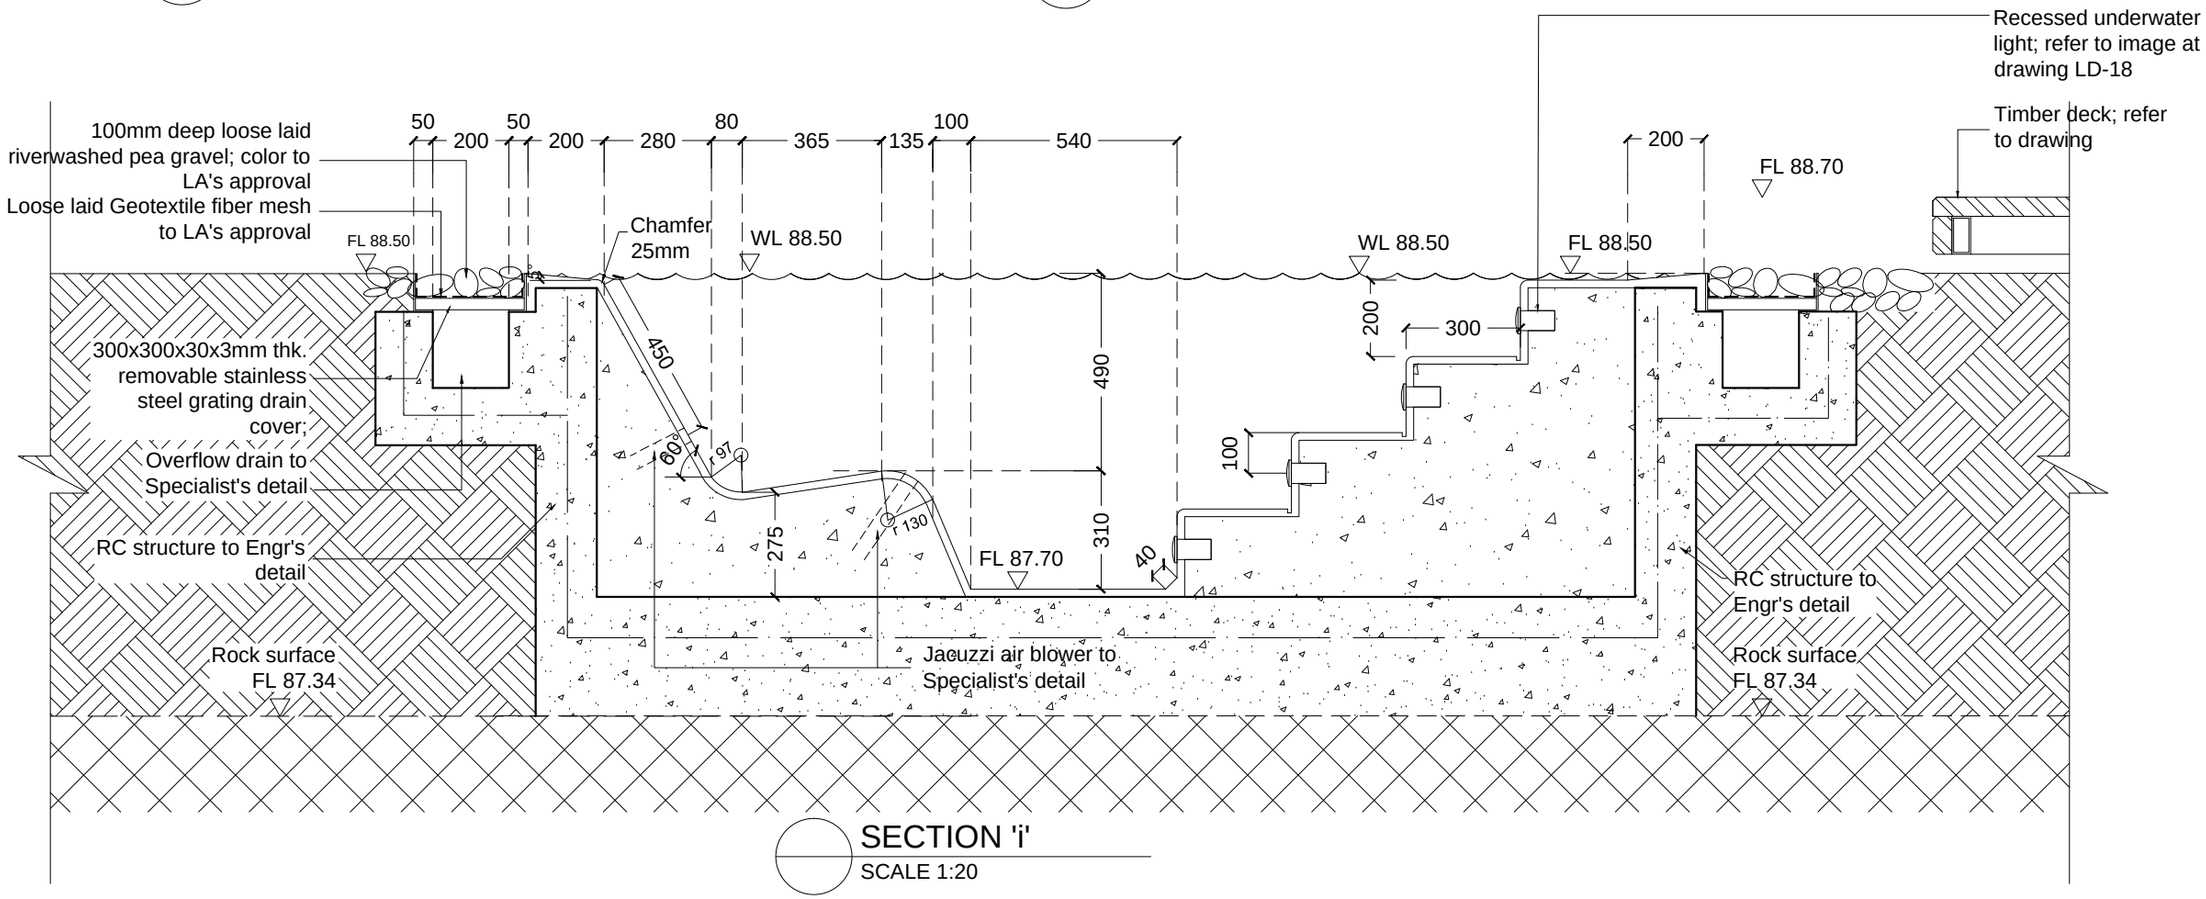

SECTION 'i'
SCALE 1:20