DETAIL SECTION B : WATER FOAM JETS

Scale 1:20

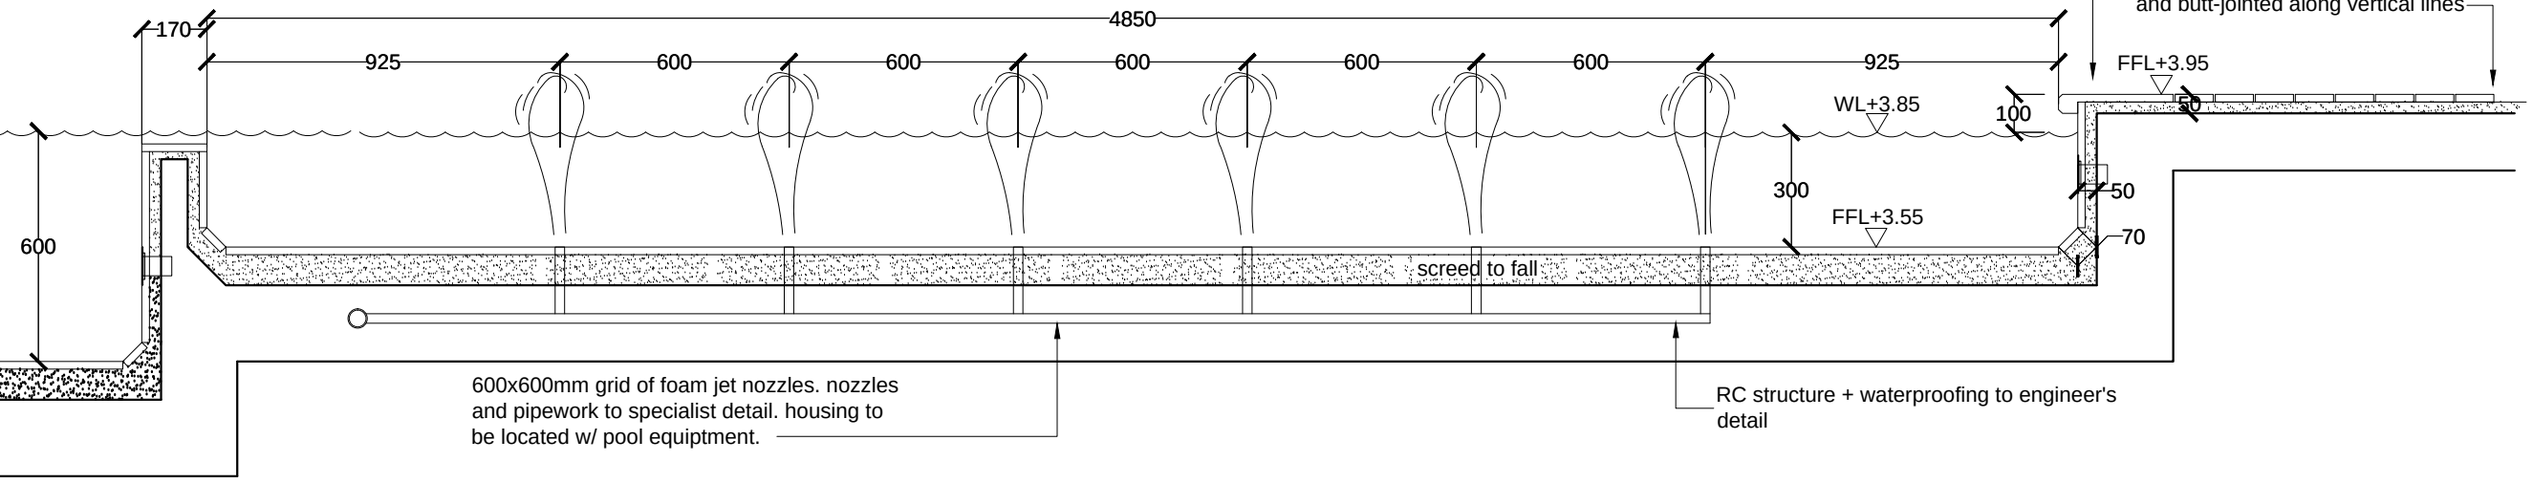

DETAIL i : granite pool coping and paving detail

Scale 1:5

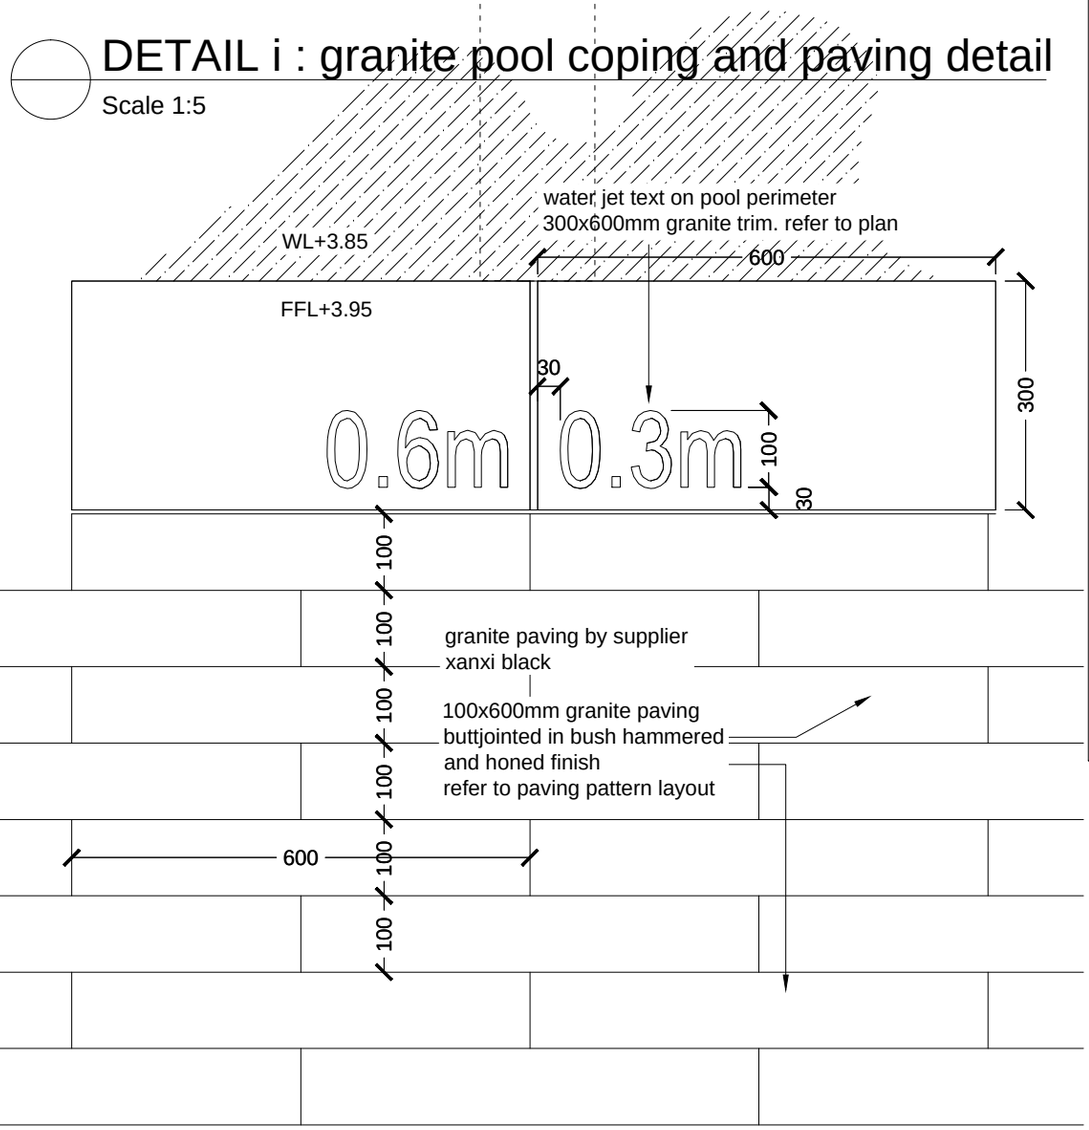

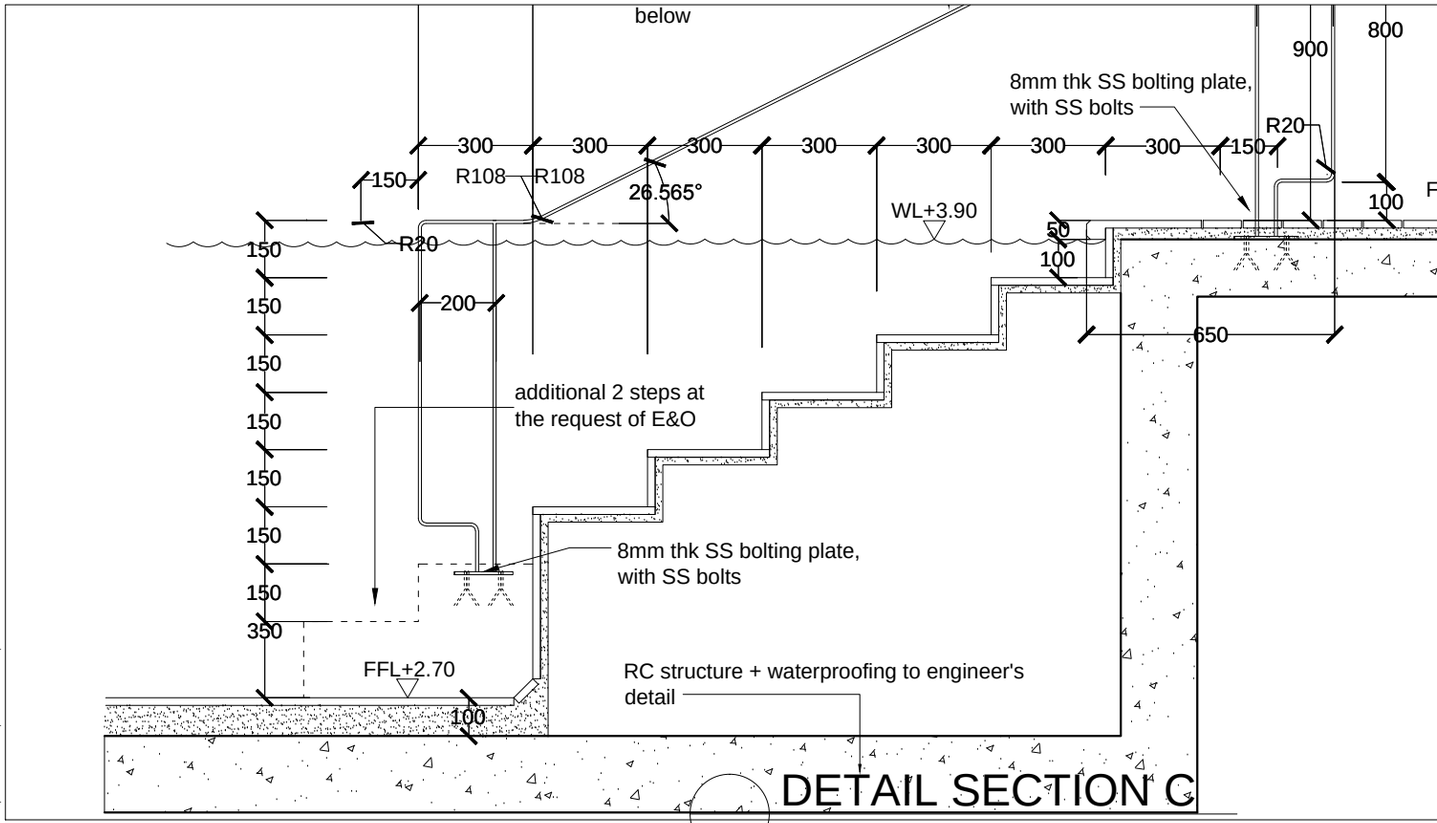

DETAIL SECTION C

Scale 1:20

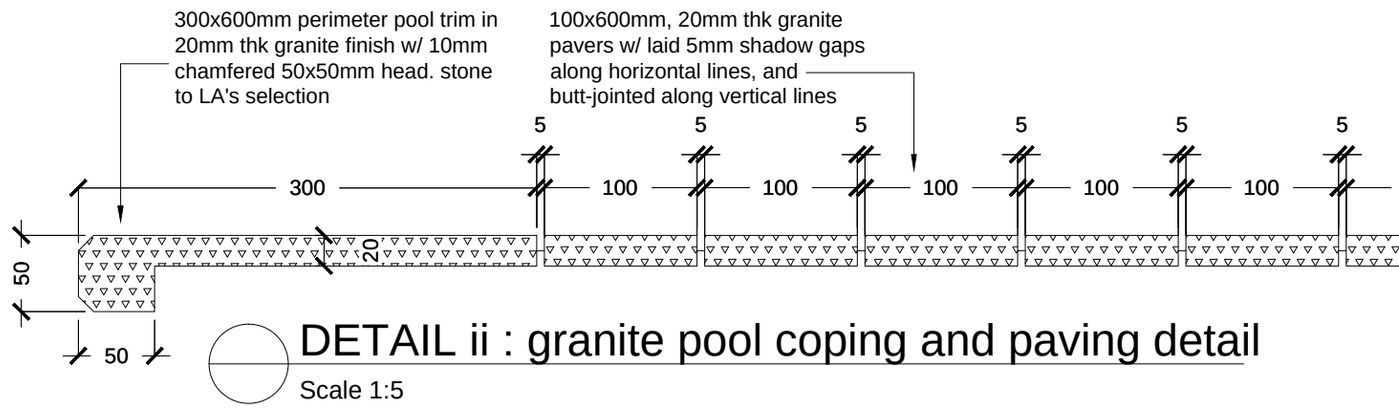

DETAIL ii : granite pool coping and paving detail

Scale 1:5