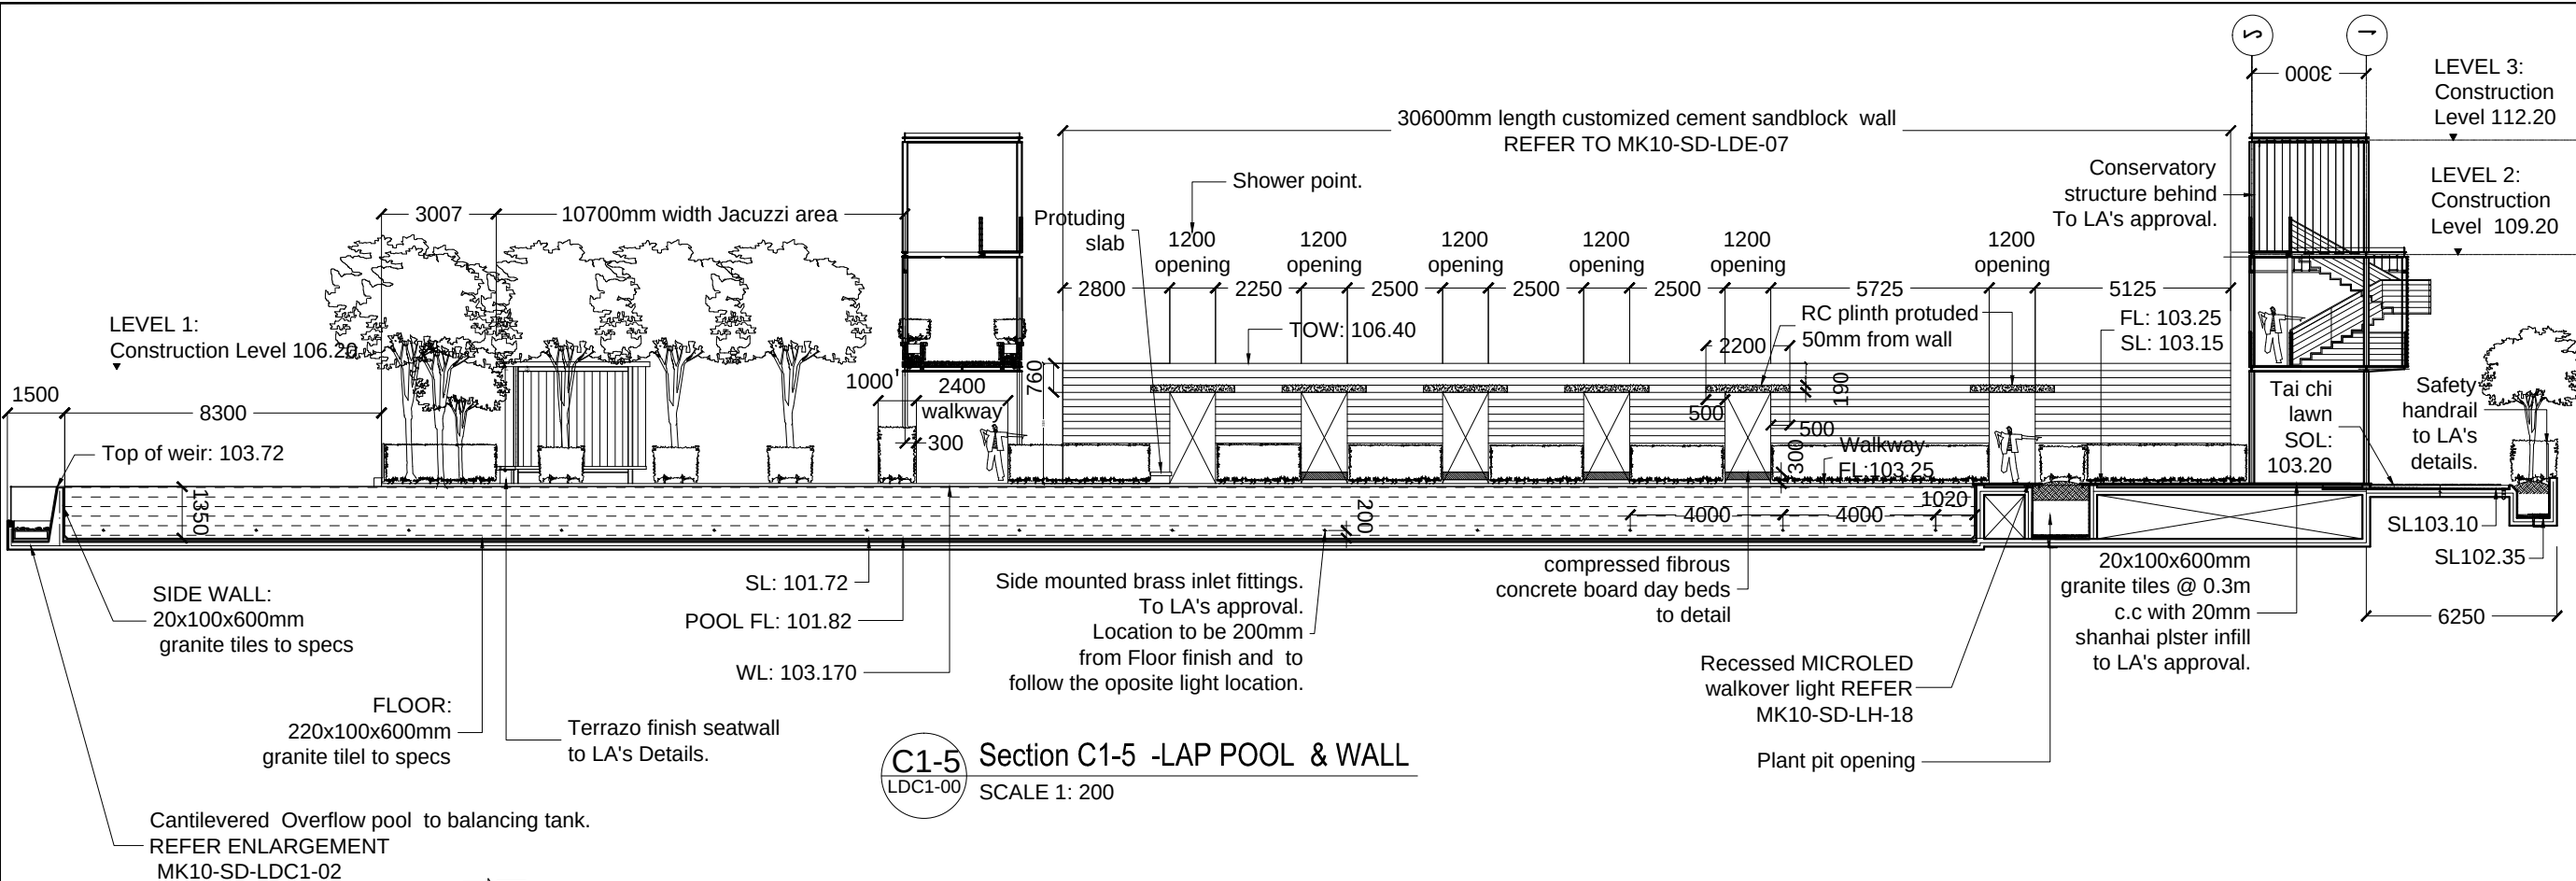

C1-5
LDC1-00

Section C1-5 -LAP POOL & WALL

SCALE 1: 200

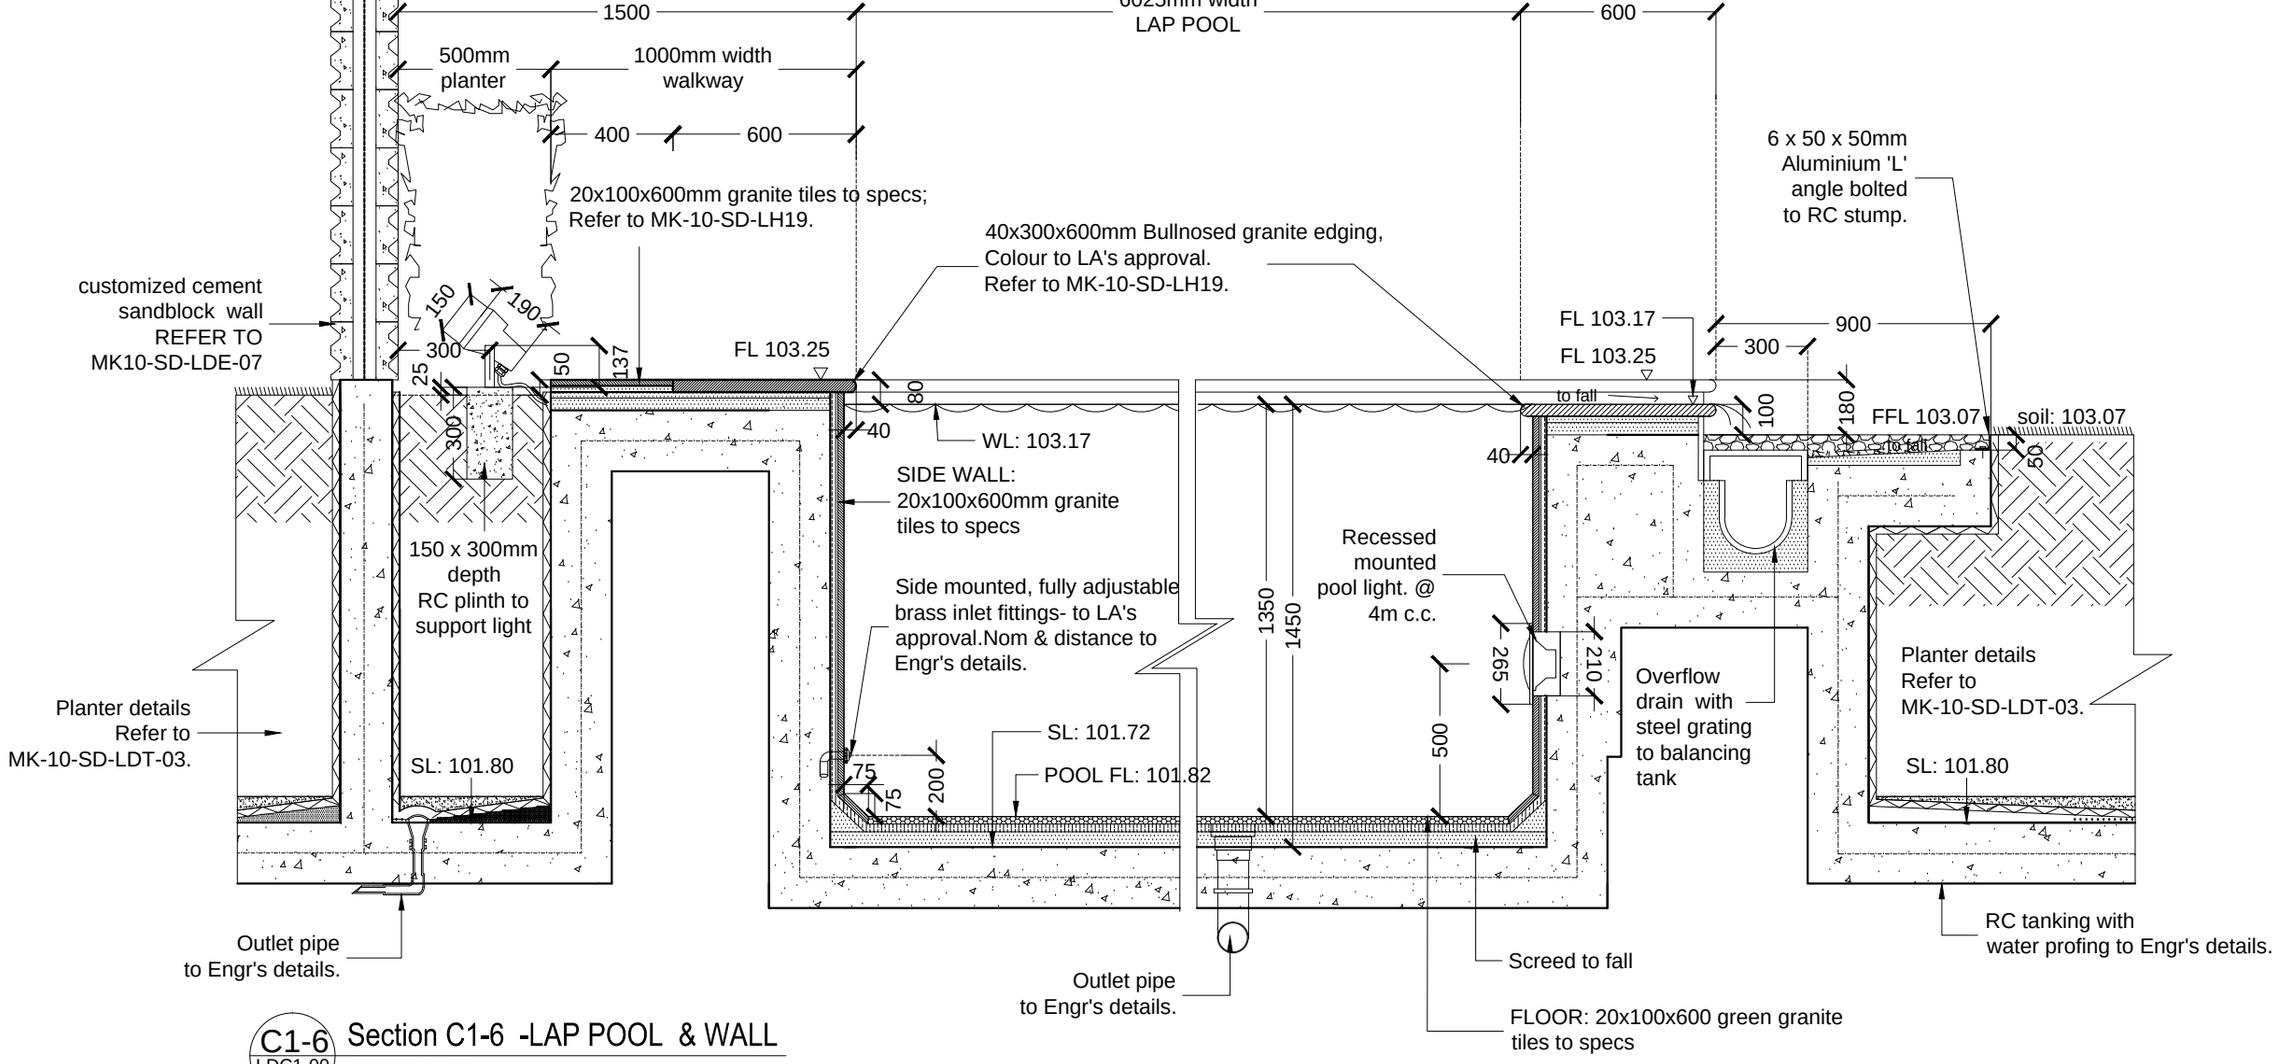

C1-6
LDC1-00

Section C1-6 -LAP POOL & WALL

SCALE 1: 25