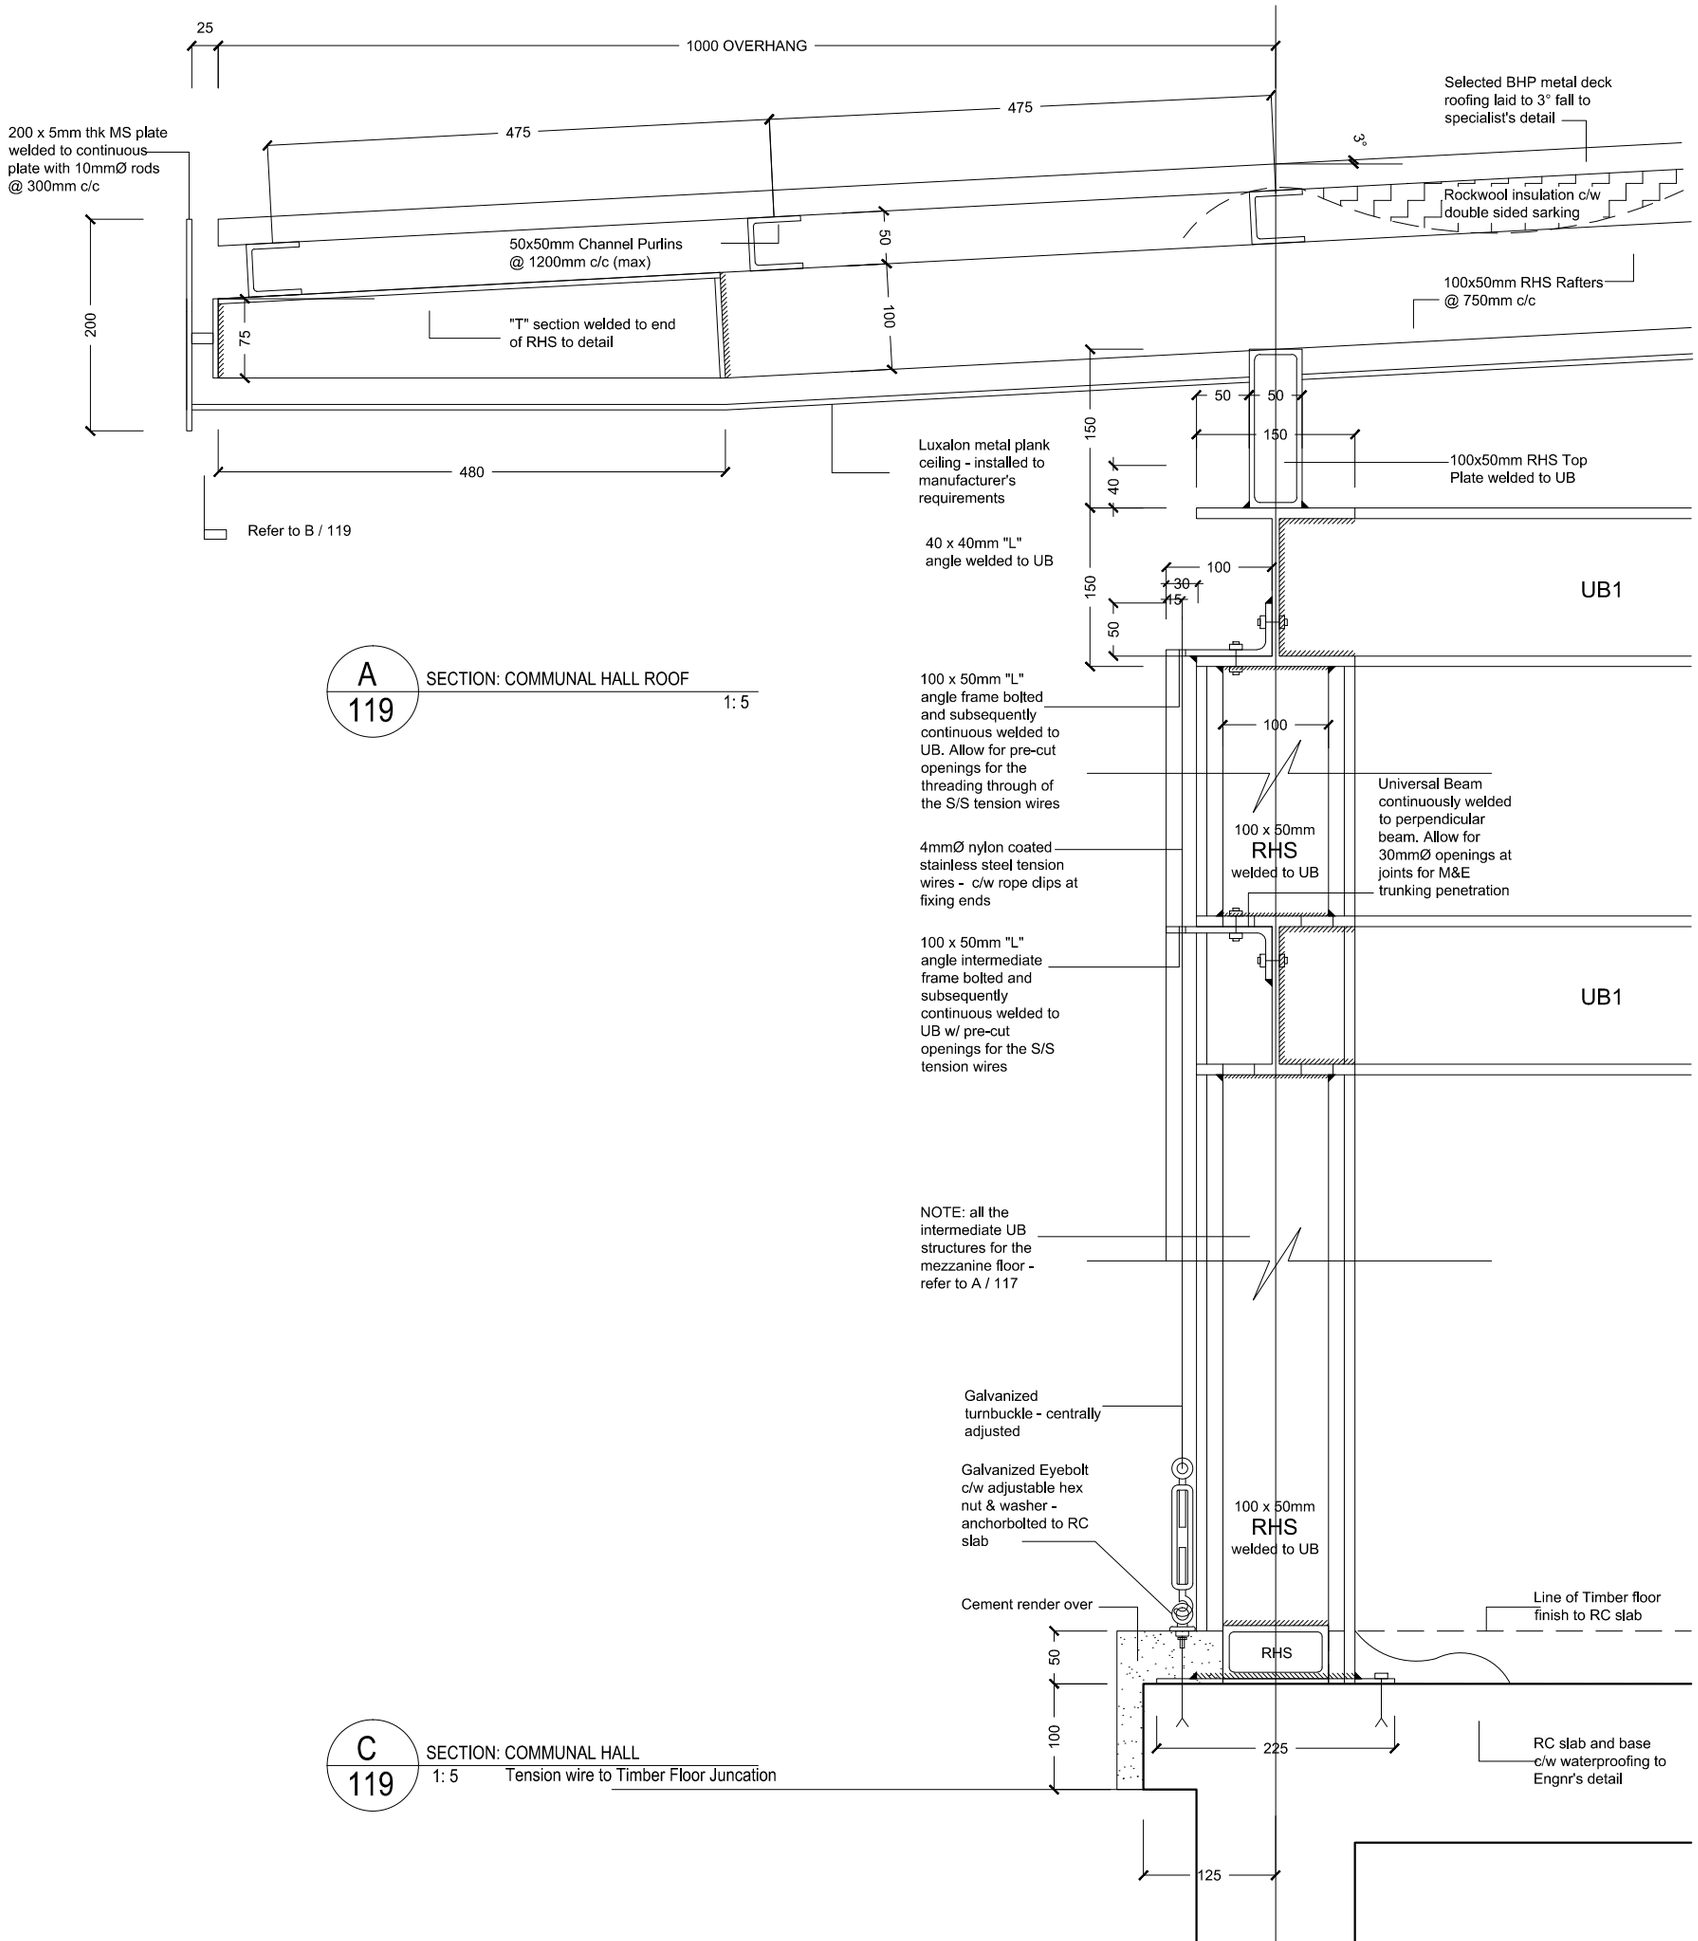

A / 119 SECTION: COMMUNAL HALL ROOF 1: 5

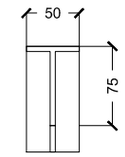

"T" section welded to end of RHS to detail

B / 119 SECTION: "T" Section 1: 5

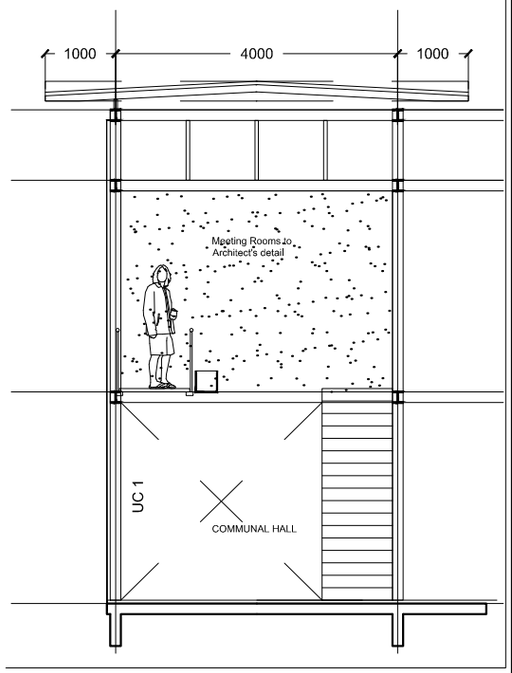

D / 202 TYPICAL SECTION: COMMUNAL HALL 1: 75

C / 119 SECTION: COMMUNAL HALL 1: 5