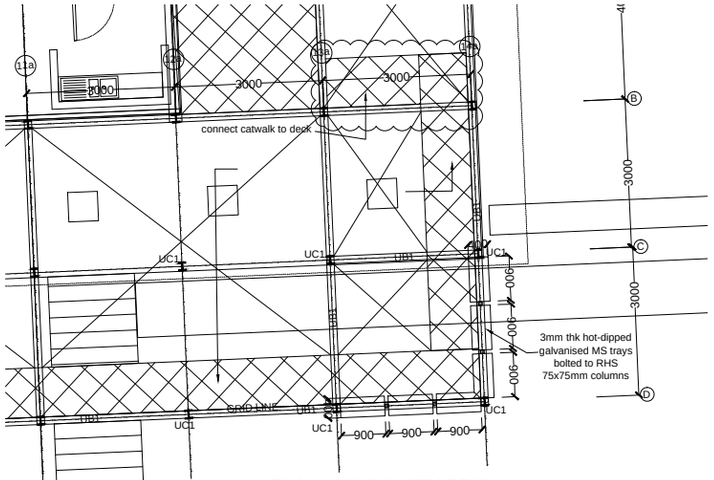

PLAN: COMMUNITY DECK
Scale 1:75

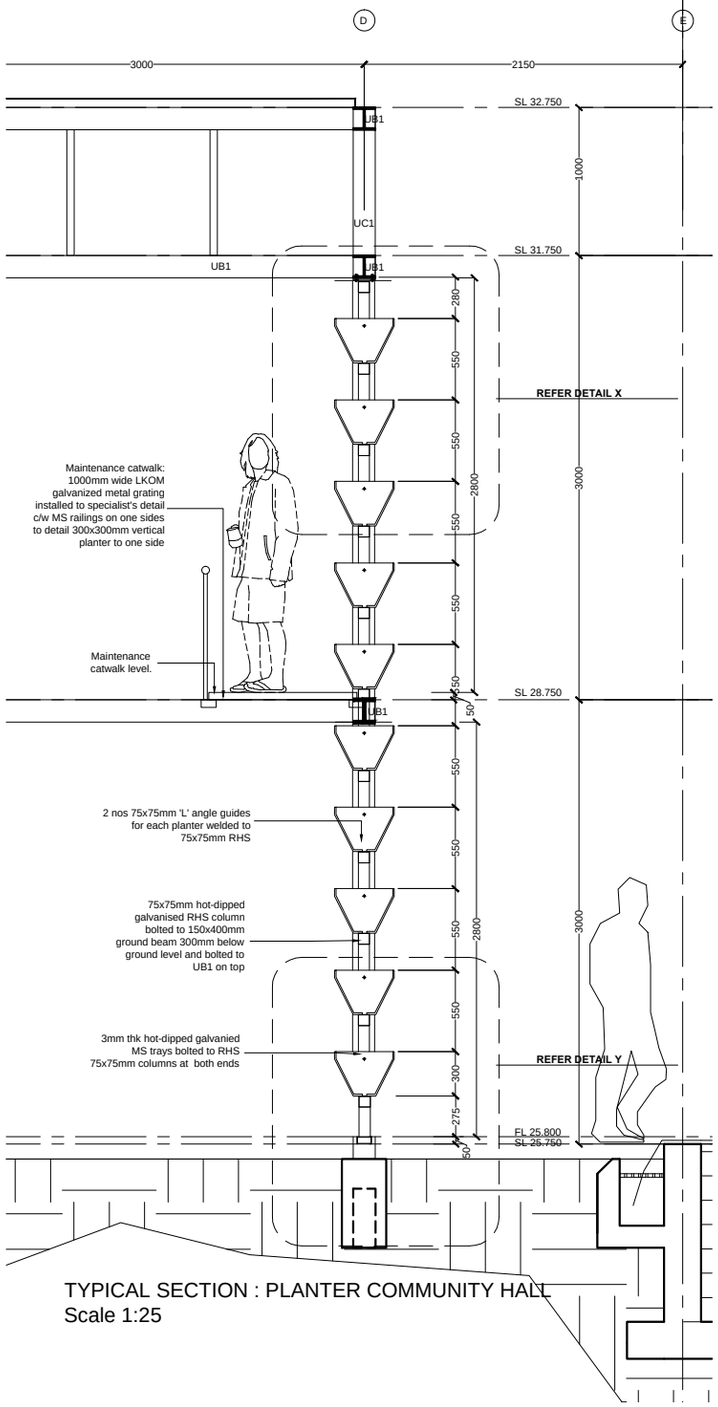

TYPICAL SECTION : PLANTER COMMUNITY HALL
Scale 1:25

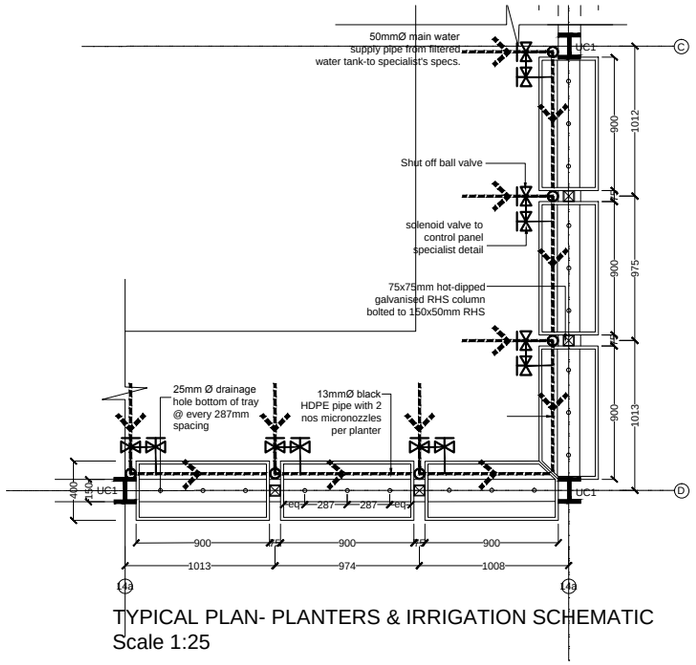

TYPICAL PLAN- PLANTERS & IRRIGATION SCHEMATIC
Scale 1:25

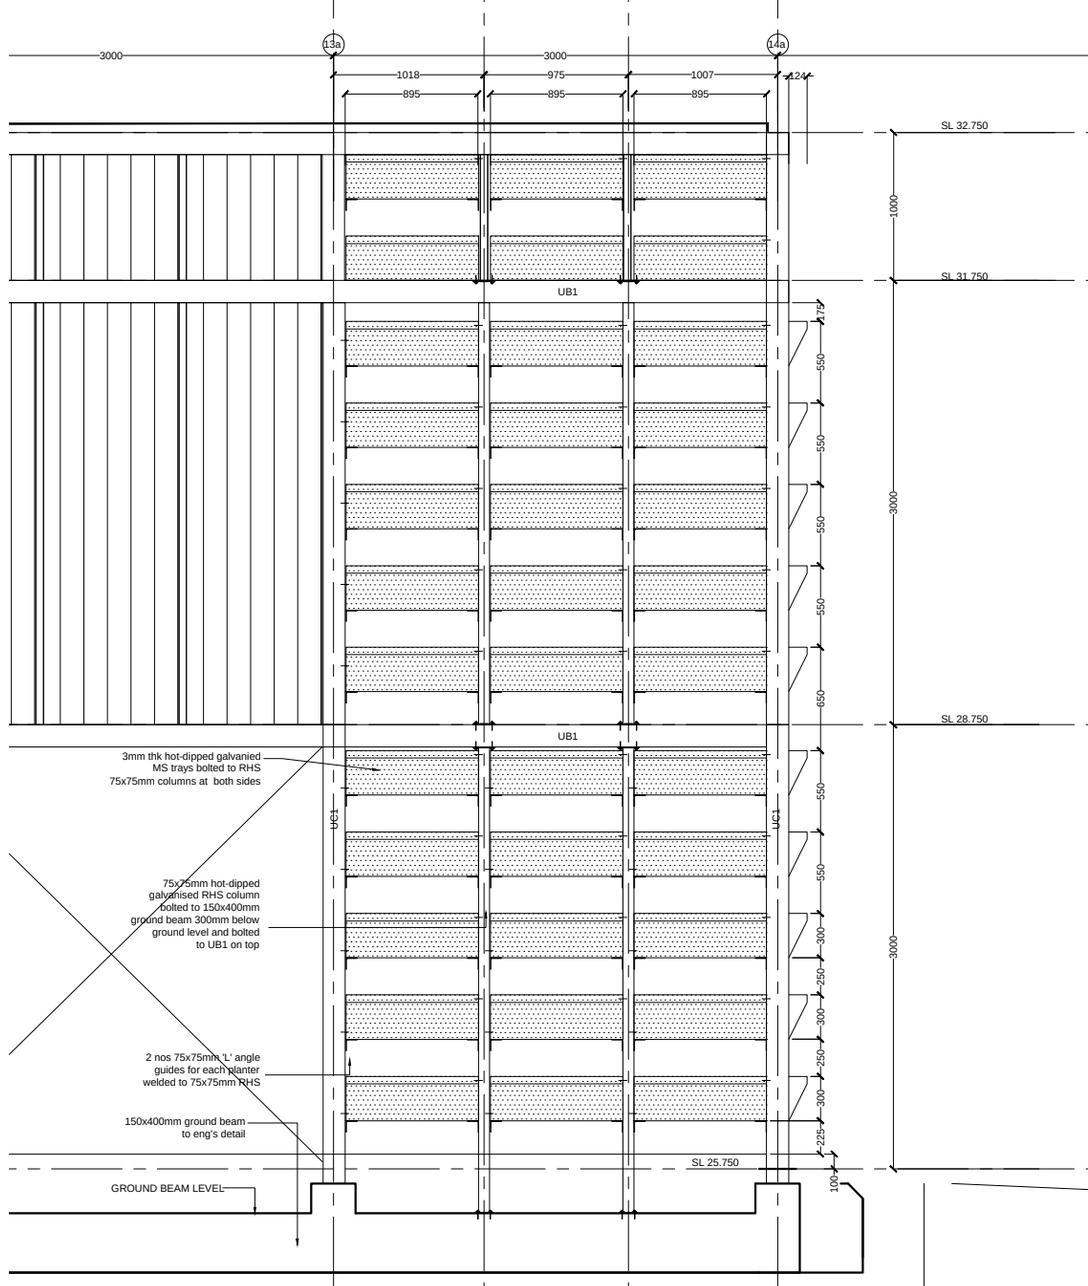

ELEVATION : PLANTER COMMUNITY HALL
Scale 1:25

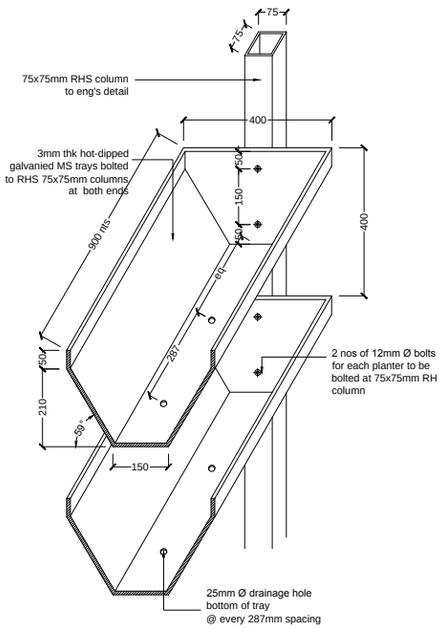

PLANTERS 2 AXONOMETRIC
Scale 1:10

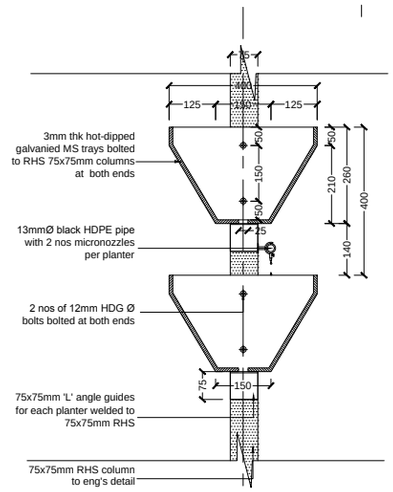

DETAIL X : PLANTER TYPICAL DETAIL
Scale 1:10

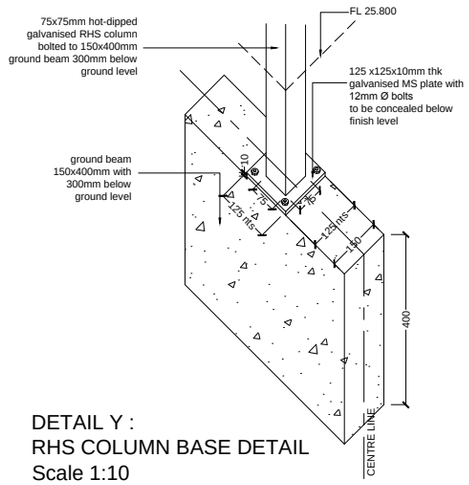

DETAIL Y :
RHS COLUMN BASE DETAIL
Scale 1:10