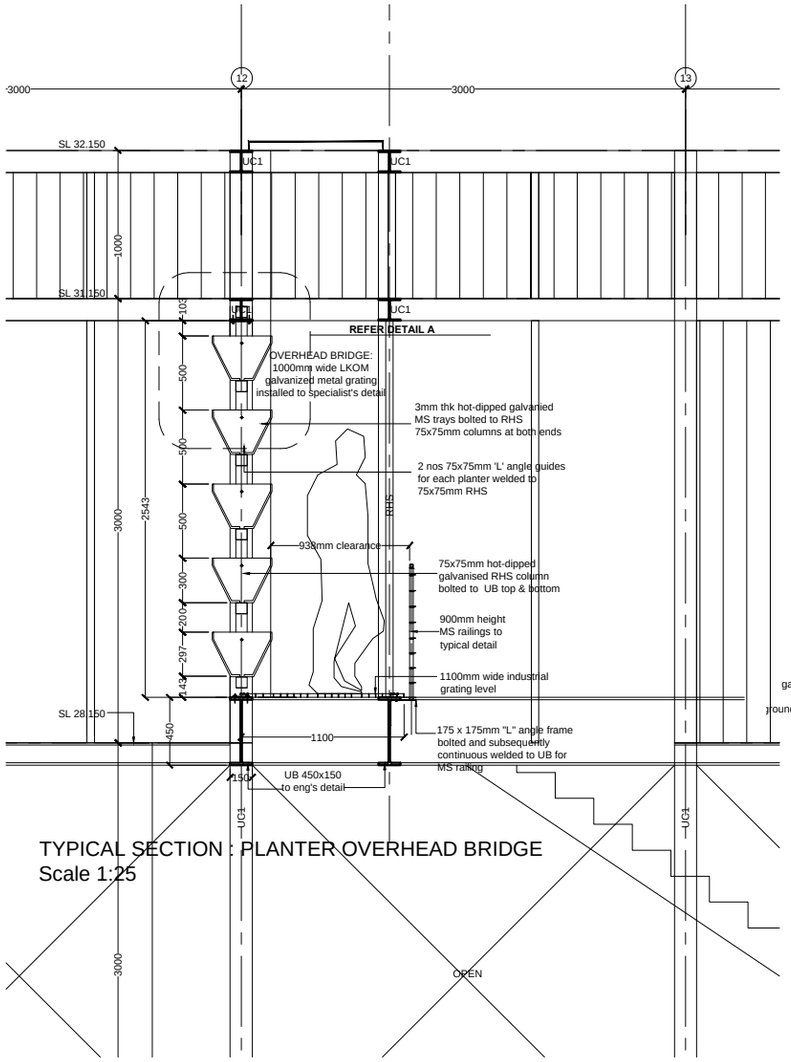

TYPICAL SECTION : PLANTER OVERHEAD BRIDGE
Scale 1:25

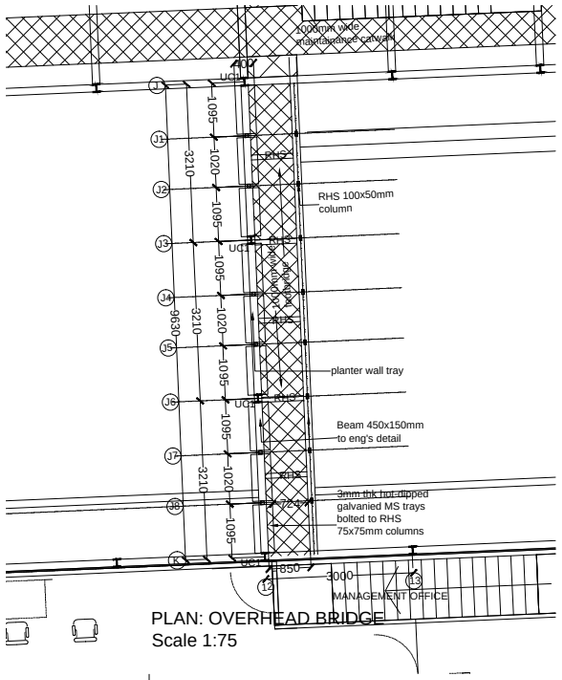

PLAN: OVERHEAD BRIDGE
Scale 1:75

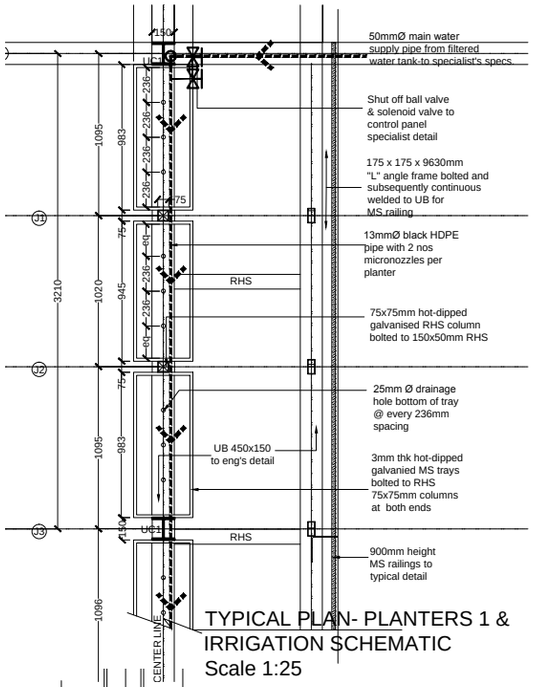

TYPICAL PLAN- PLANTERS 1 &
IRRIGATION SCHEMATIC
Scale 1:25

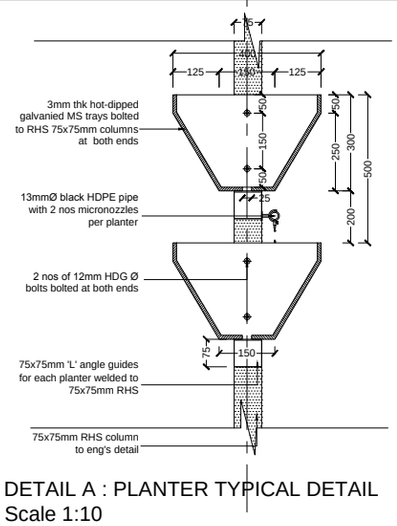

DETAIL A : PLANTER TYPICAL DETAIL
Scale 1:10

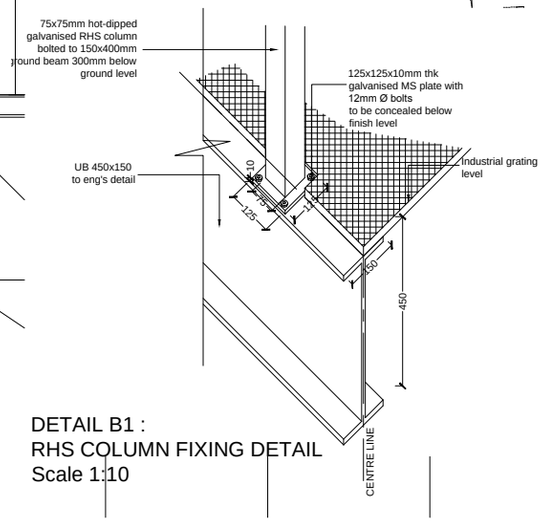

DETAIL B1 :
RHS COLUMN FIXING DETAIL
Scale 1:10

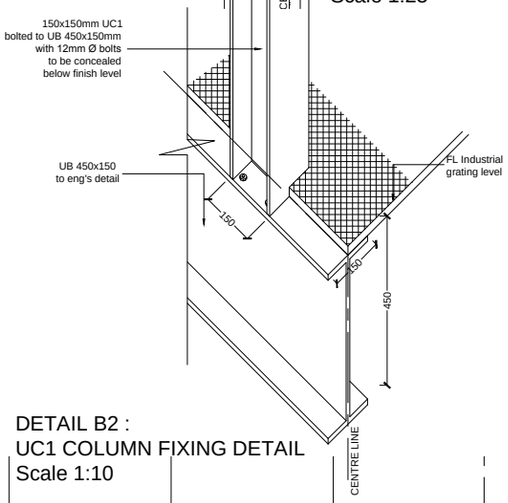

DETAIL B2 :
UC1 COLUMN FIXING DETAIL
Scale 1:10

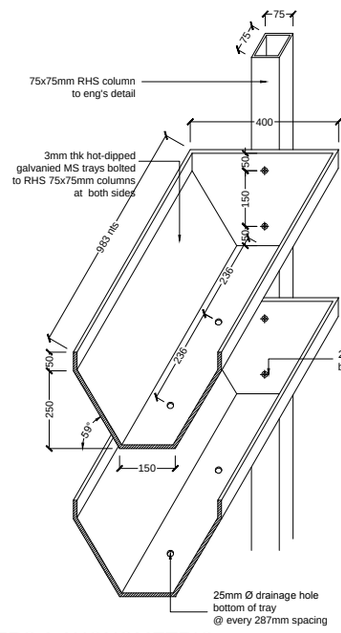

PLANTERS 1 AXONOMETRIC
Scale 1:10

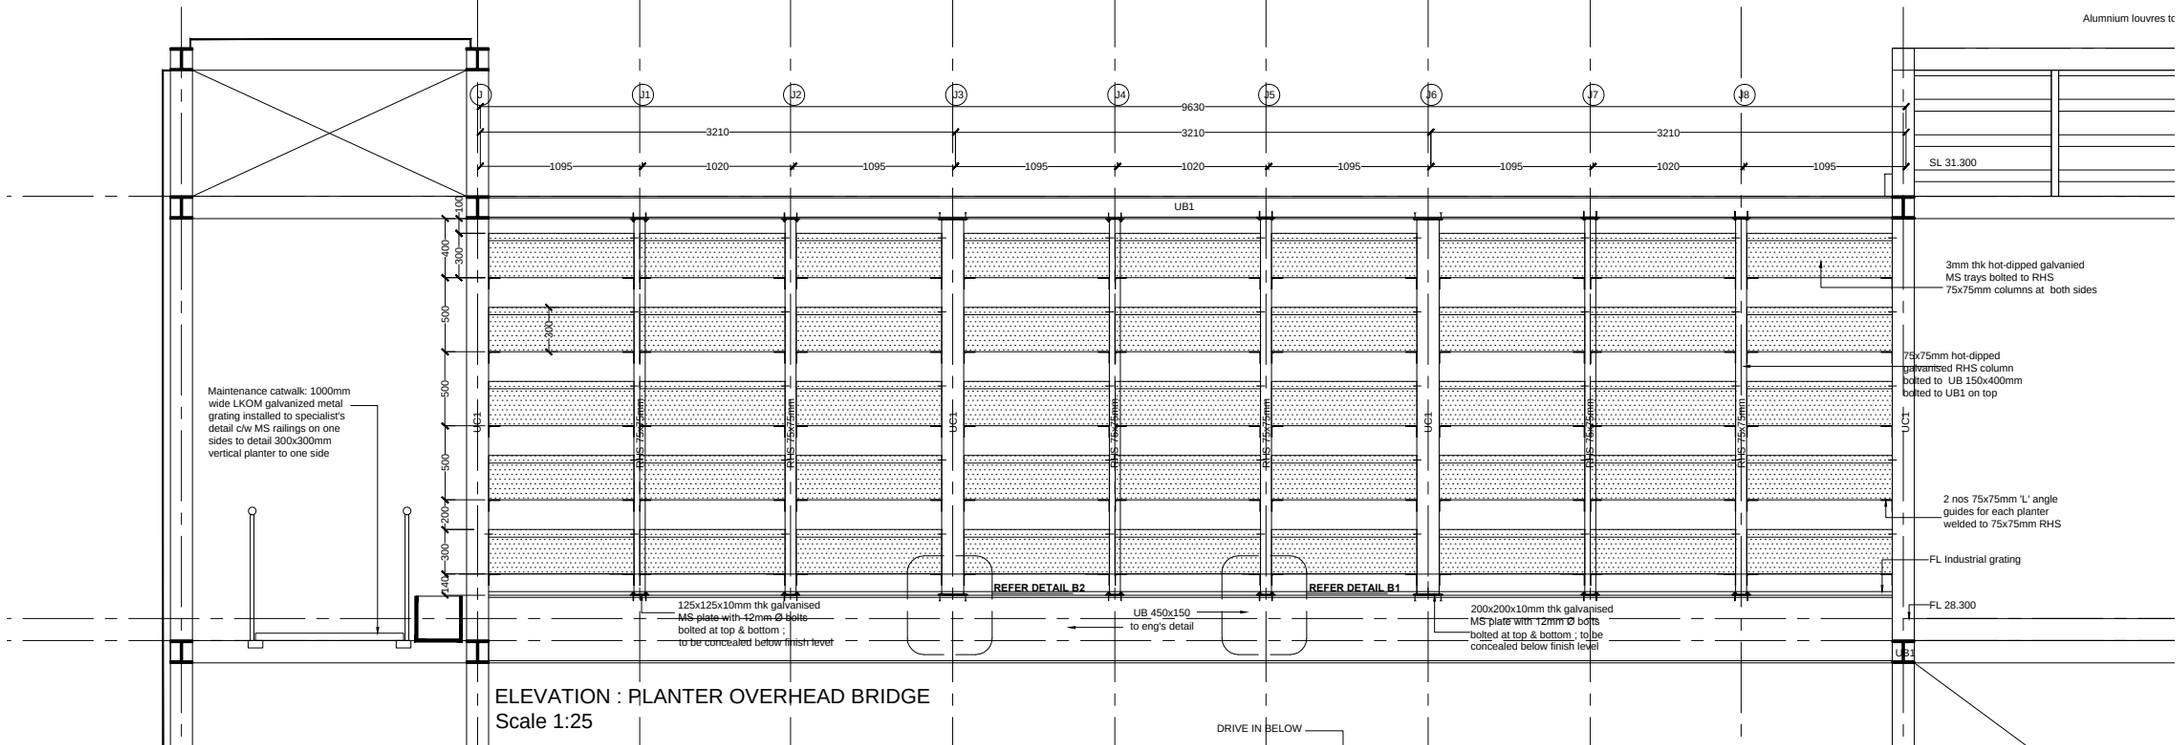

ELEVATION : PLANTER OVERHEAD BRIDGE
Scale 1:25