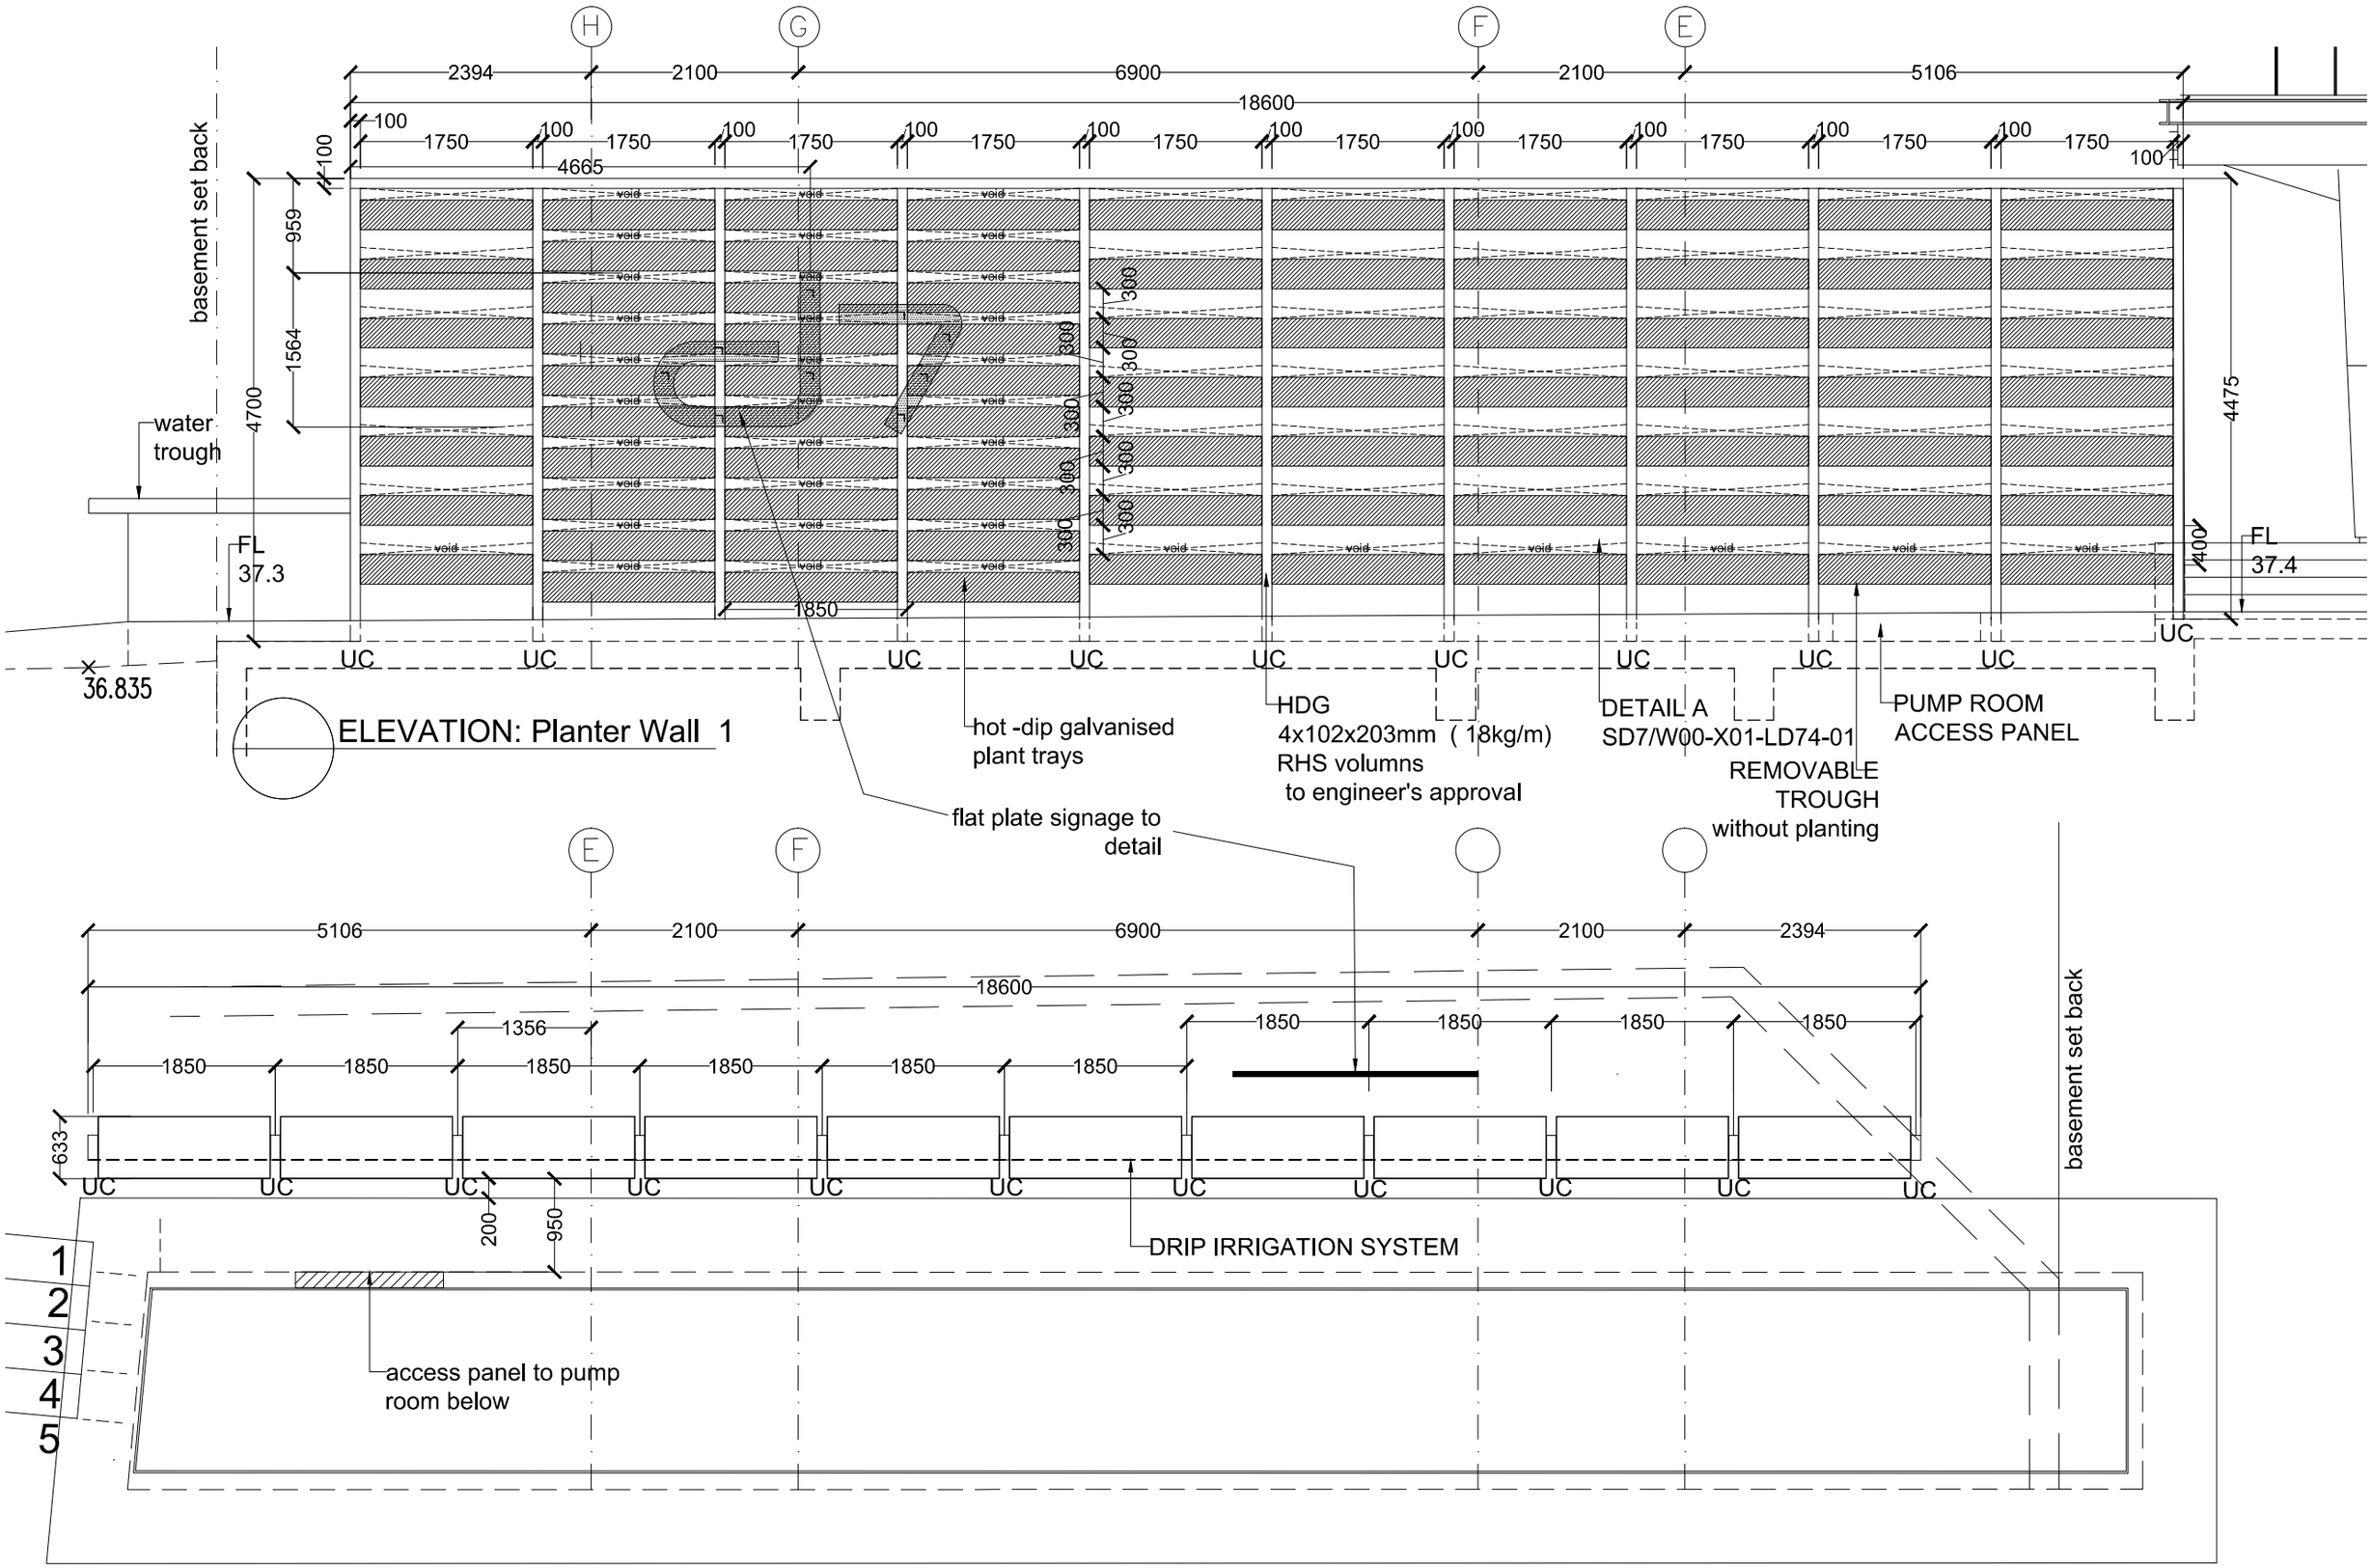

ELEVATION: Planter Wall 1

PLAN: Planter Wall 1

LL30-01 Scale 1:75

STEEL NOTE:

1. All RHS members to be 150x100x4mm thk .
3. All MS 'L' angle horizontal member to be 75x75x6mm thk.
4. All MS members to be hot dipped galvanised finish painted w/ 2 coats of Nippon Micaceous Iron Oxide colour : Dark Grey
5. All screws, nuts and bolts to be stainless steel finish.