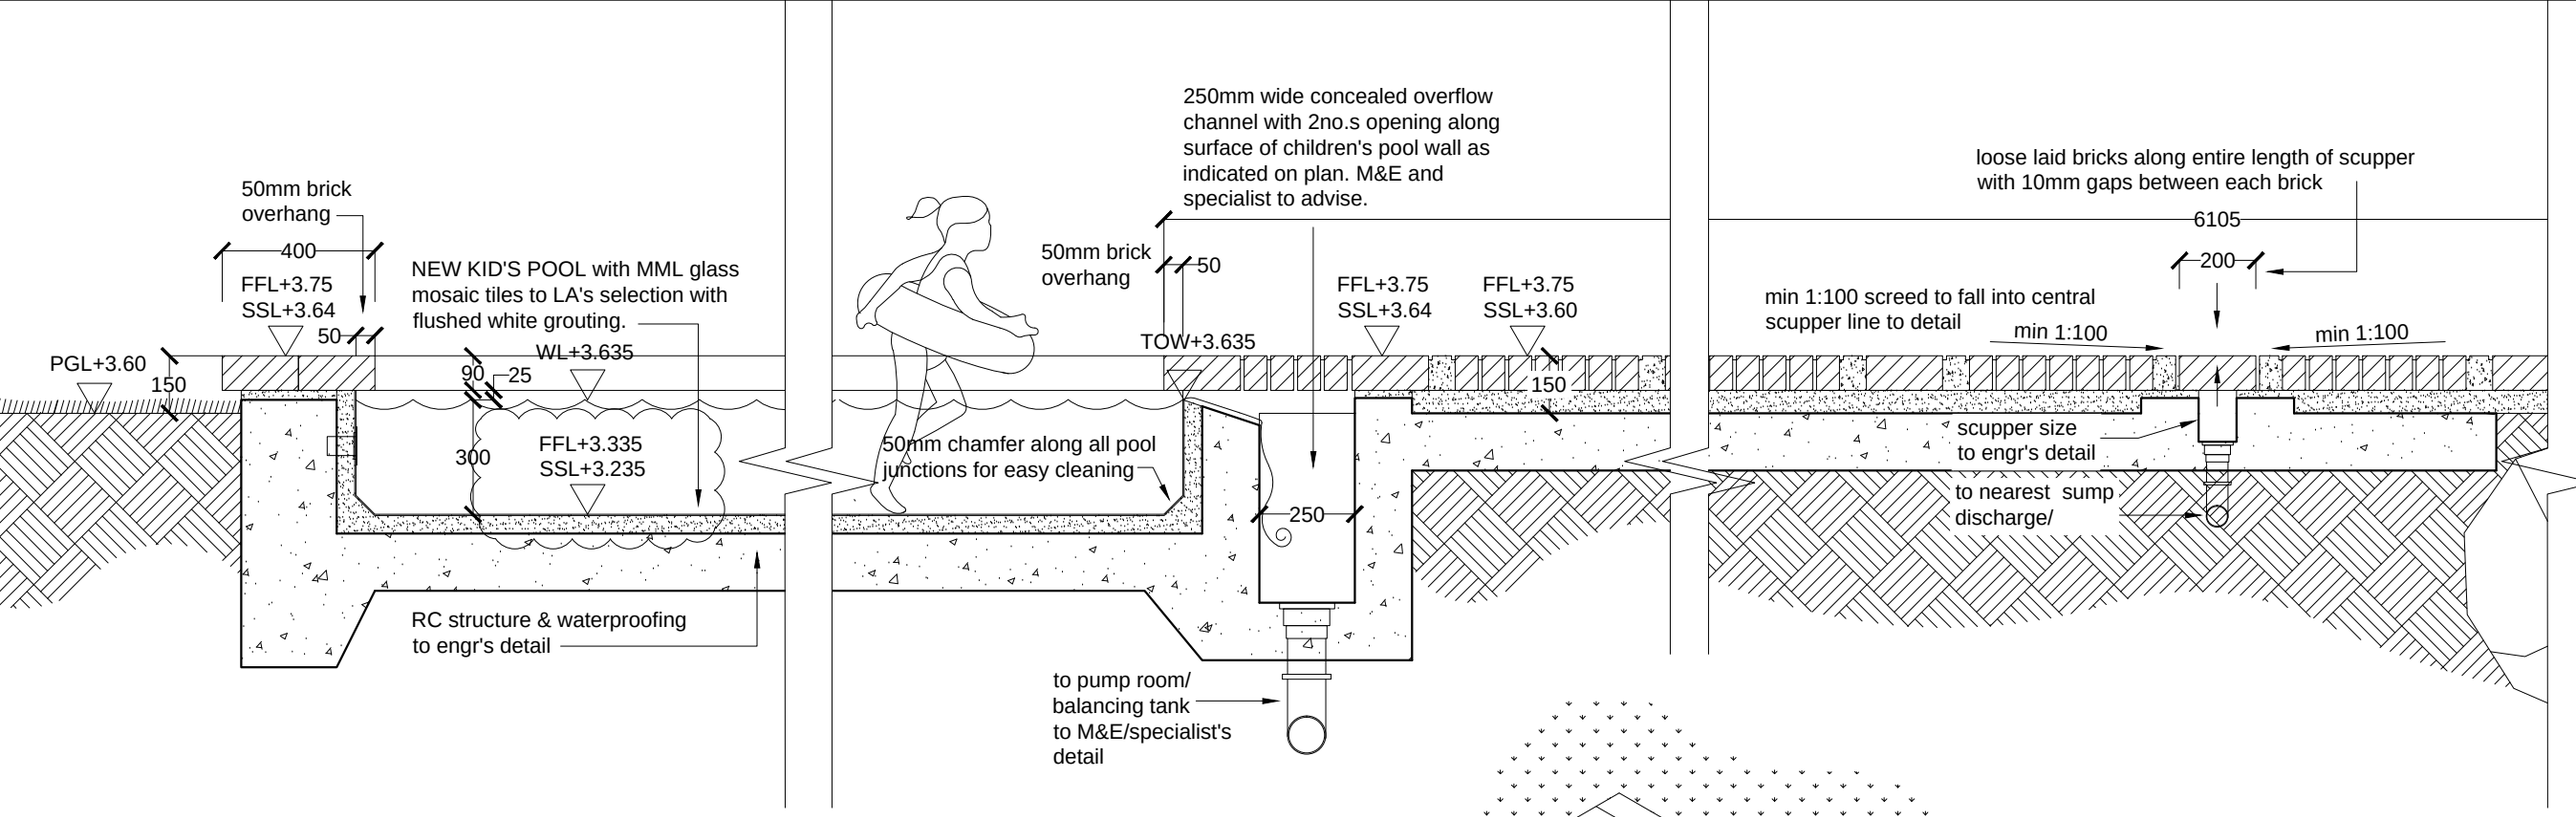


# DETAIL SECTION A

Scale 1:100

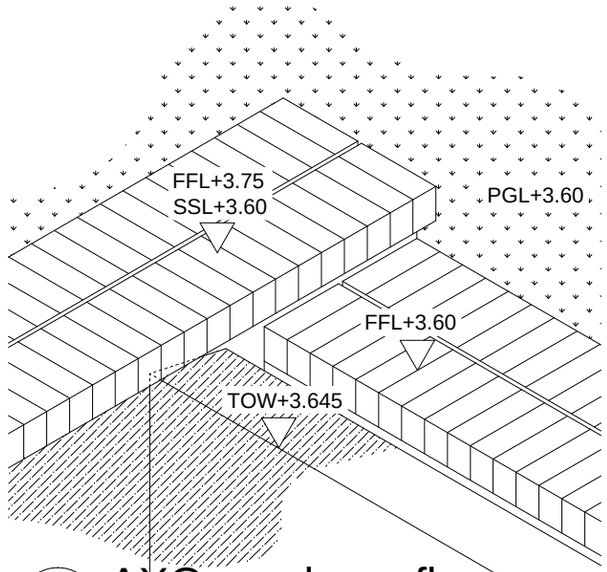


# AXO: pool overflow
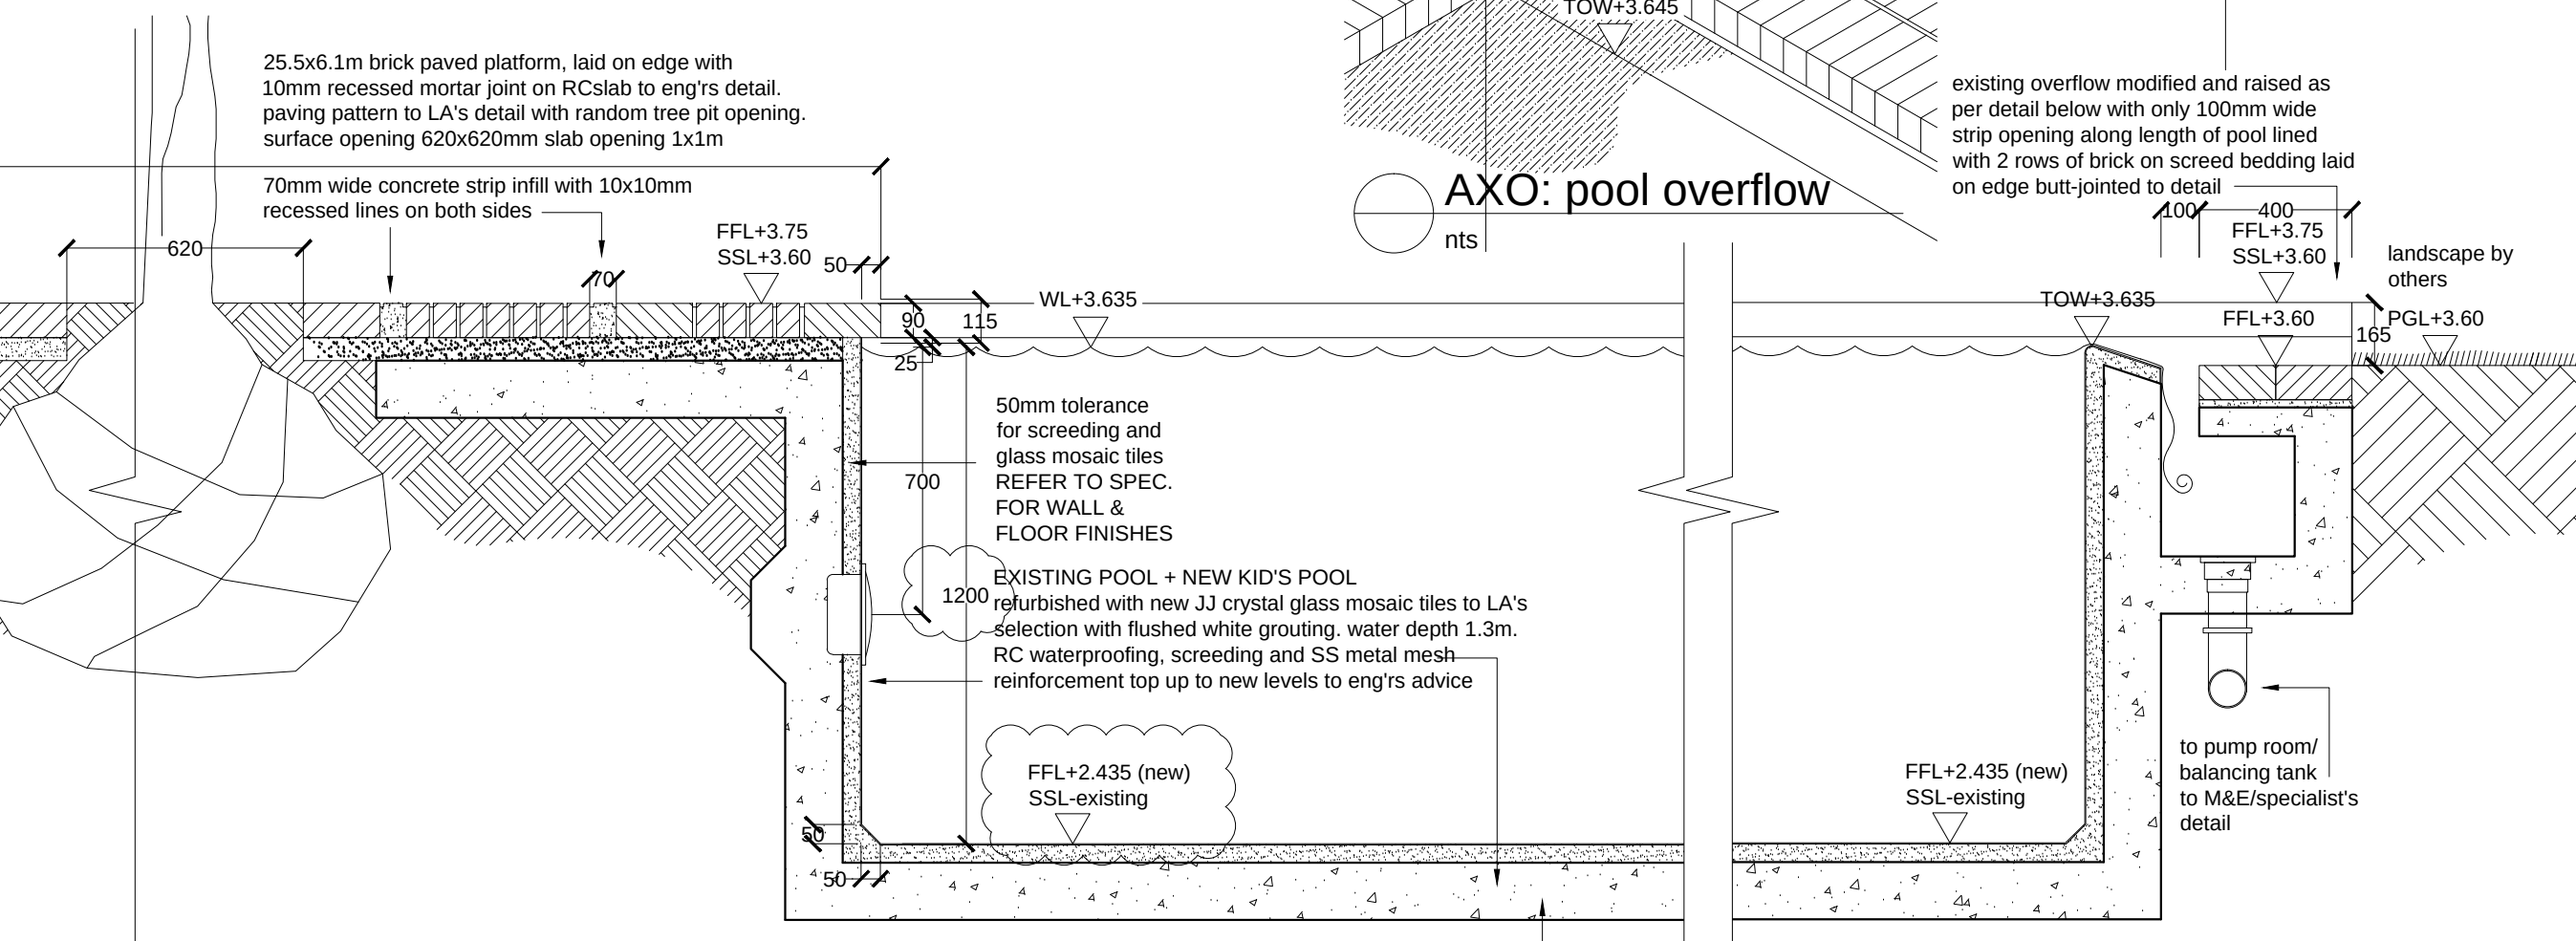
nts